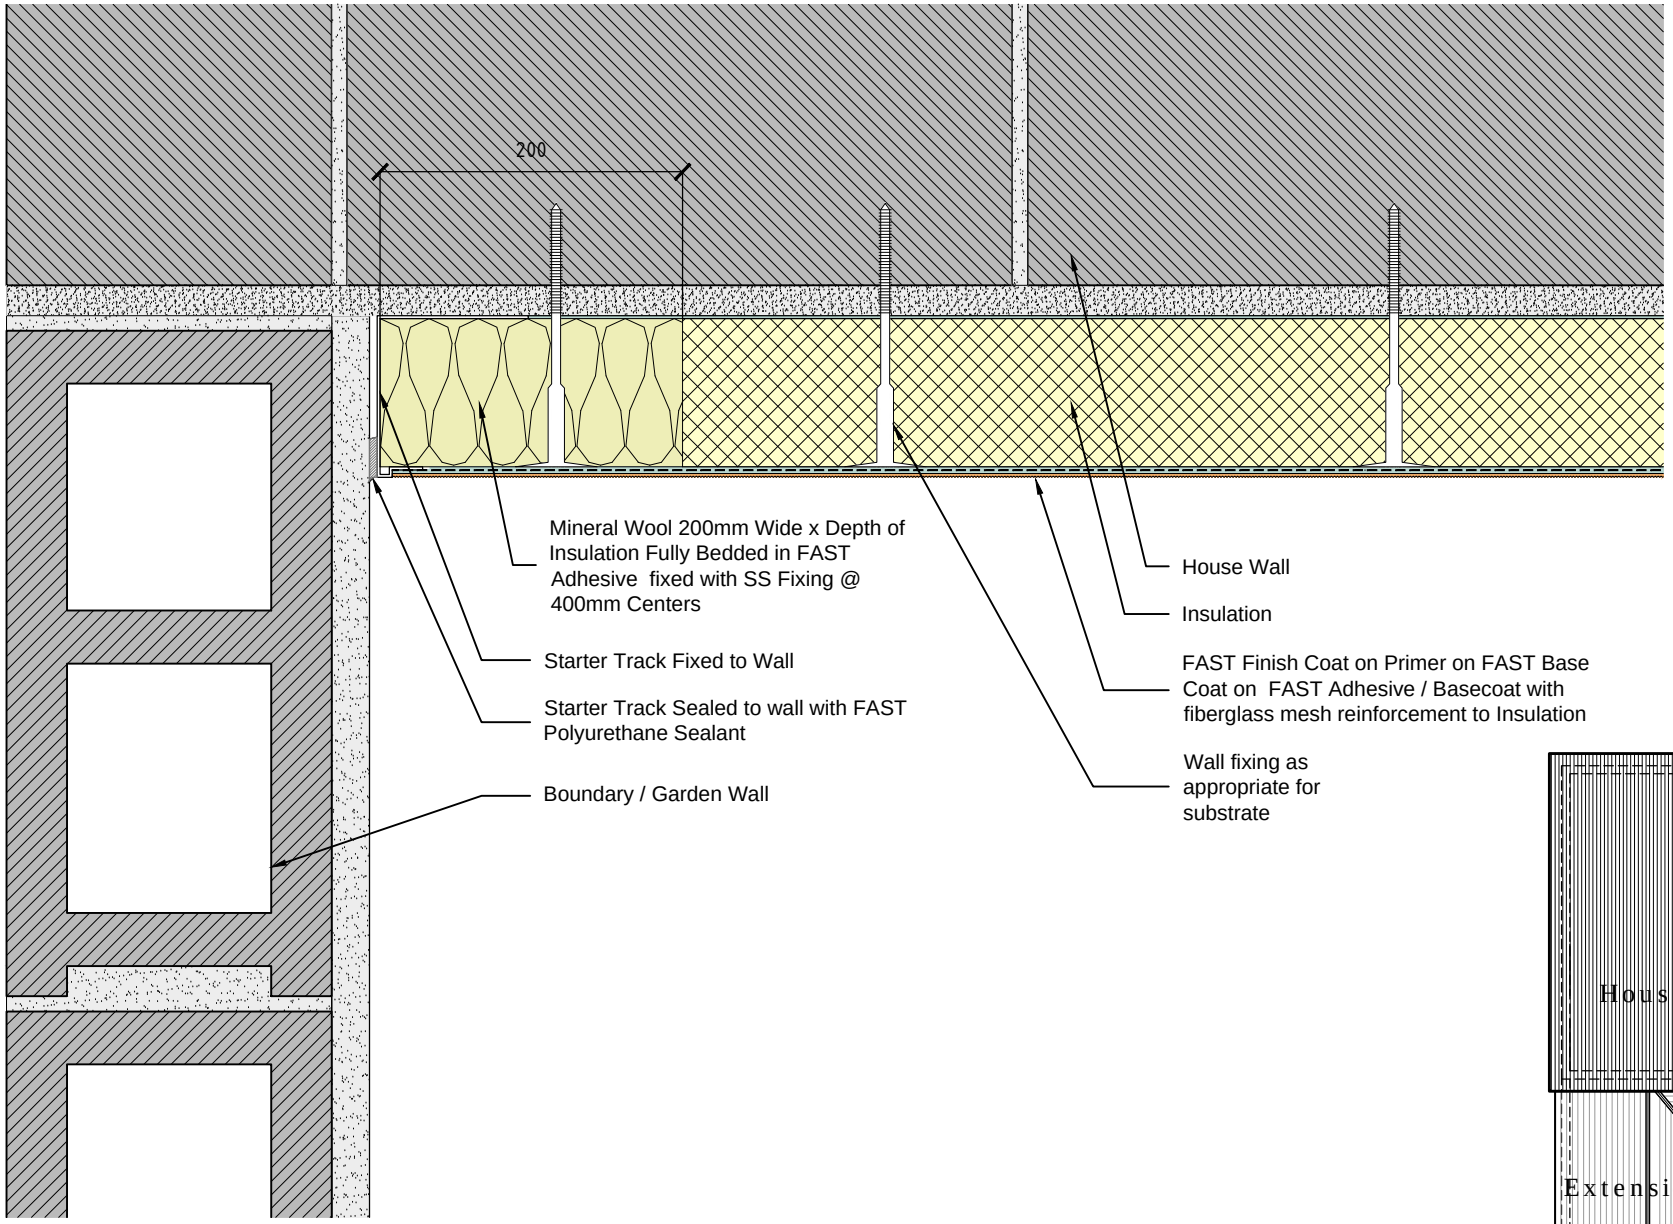

1 Fire Barrier at Abutting Walls

Scale: 1:5

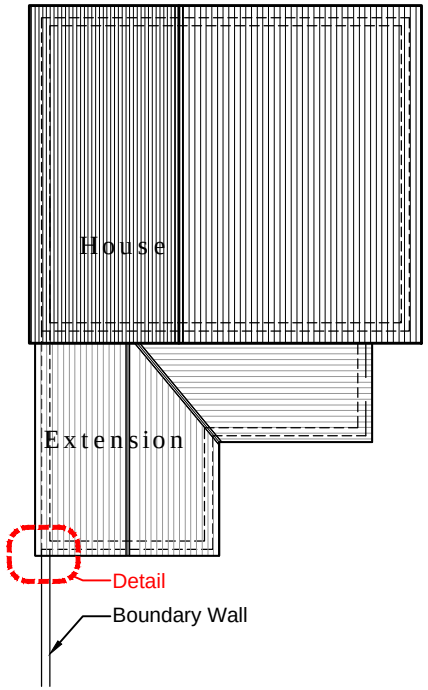

KEY PLAN